

PIRATE'S COVE

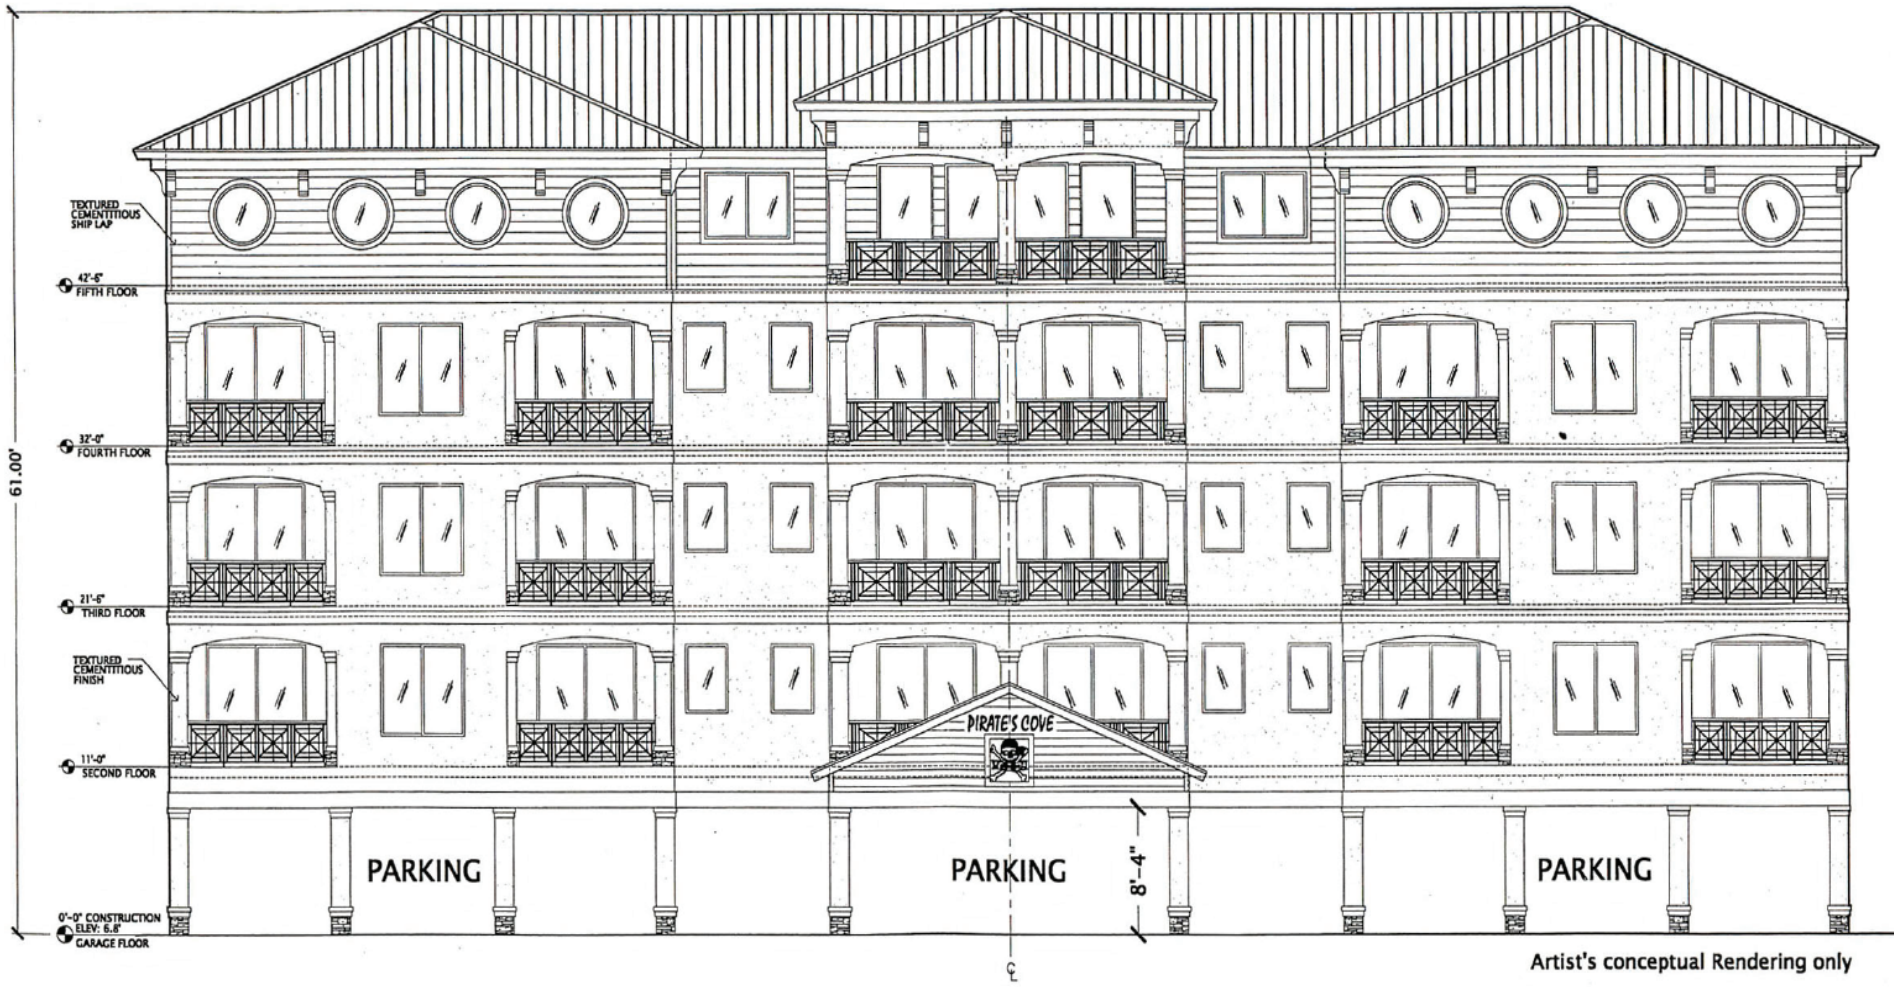


Artist's conceptual Rendering only

West Exterior Elevation


PIRATE'S COVE

Ozello, Florida

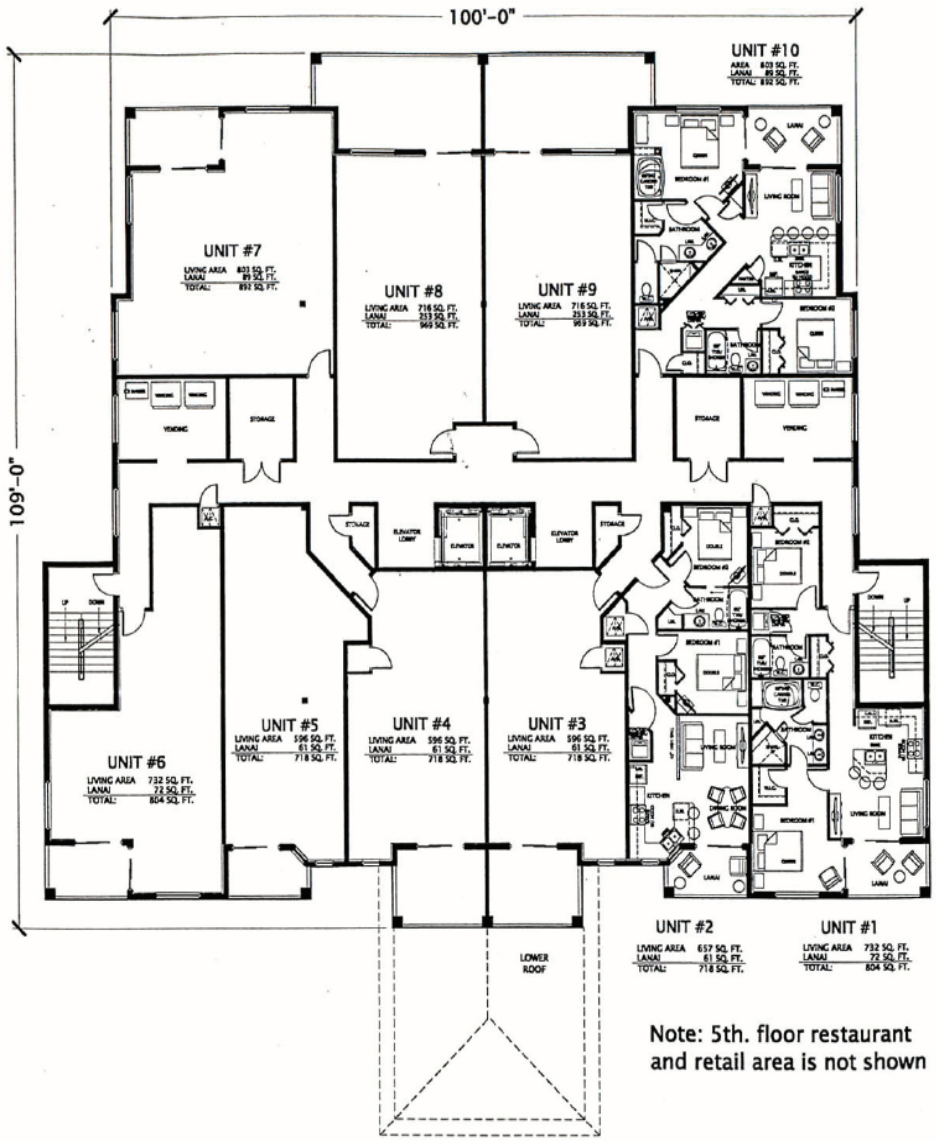

Note: 5th. floor restaurant and retail area is not shown


Typical 2nd, 3rd & 4th Floor Plan

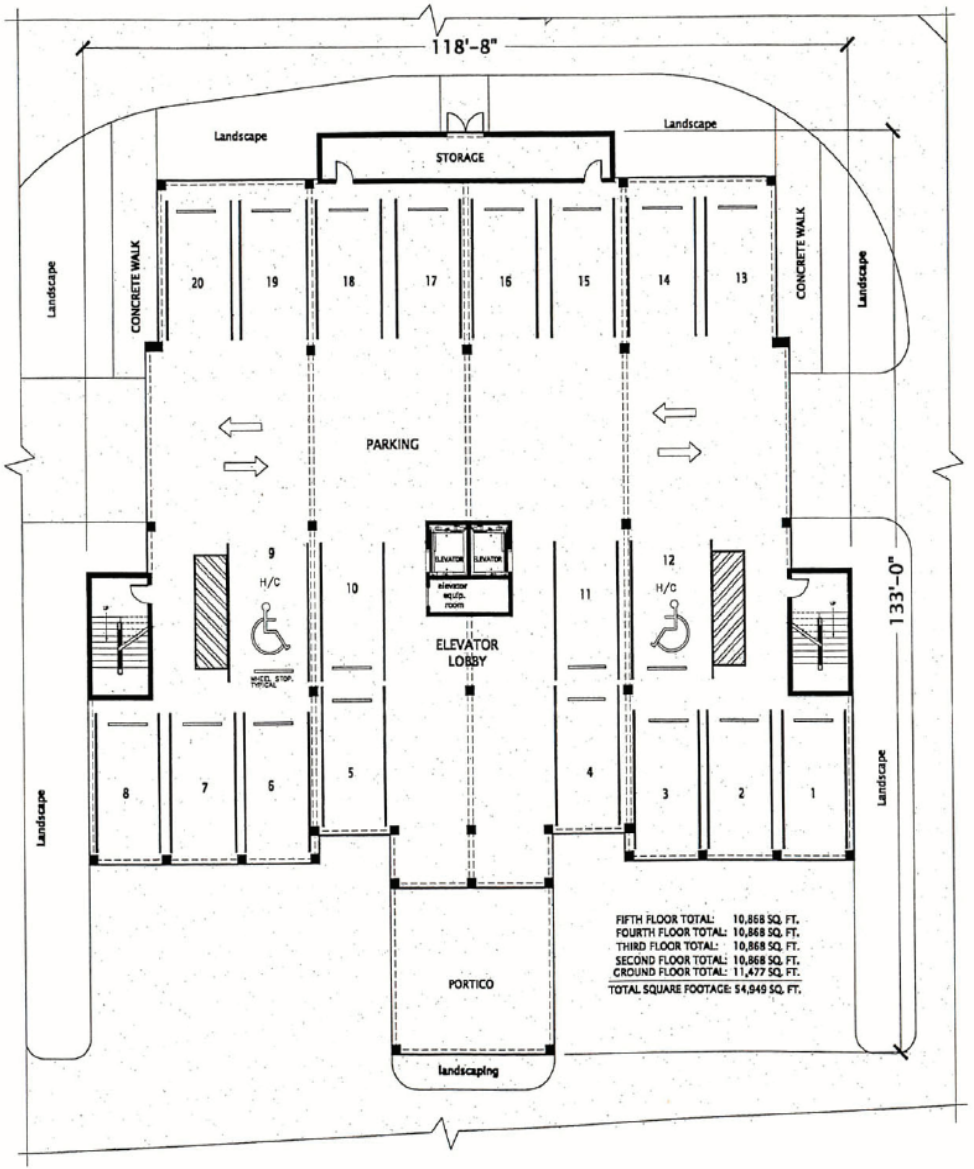

Typical Ground Floor Plan

PIRATE'S COVE

Ozello, Florida

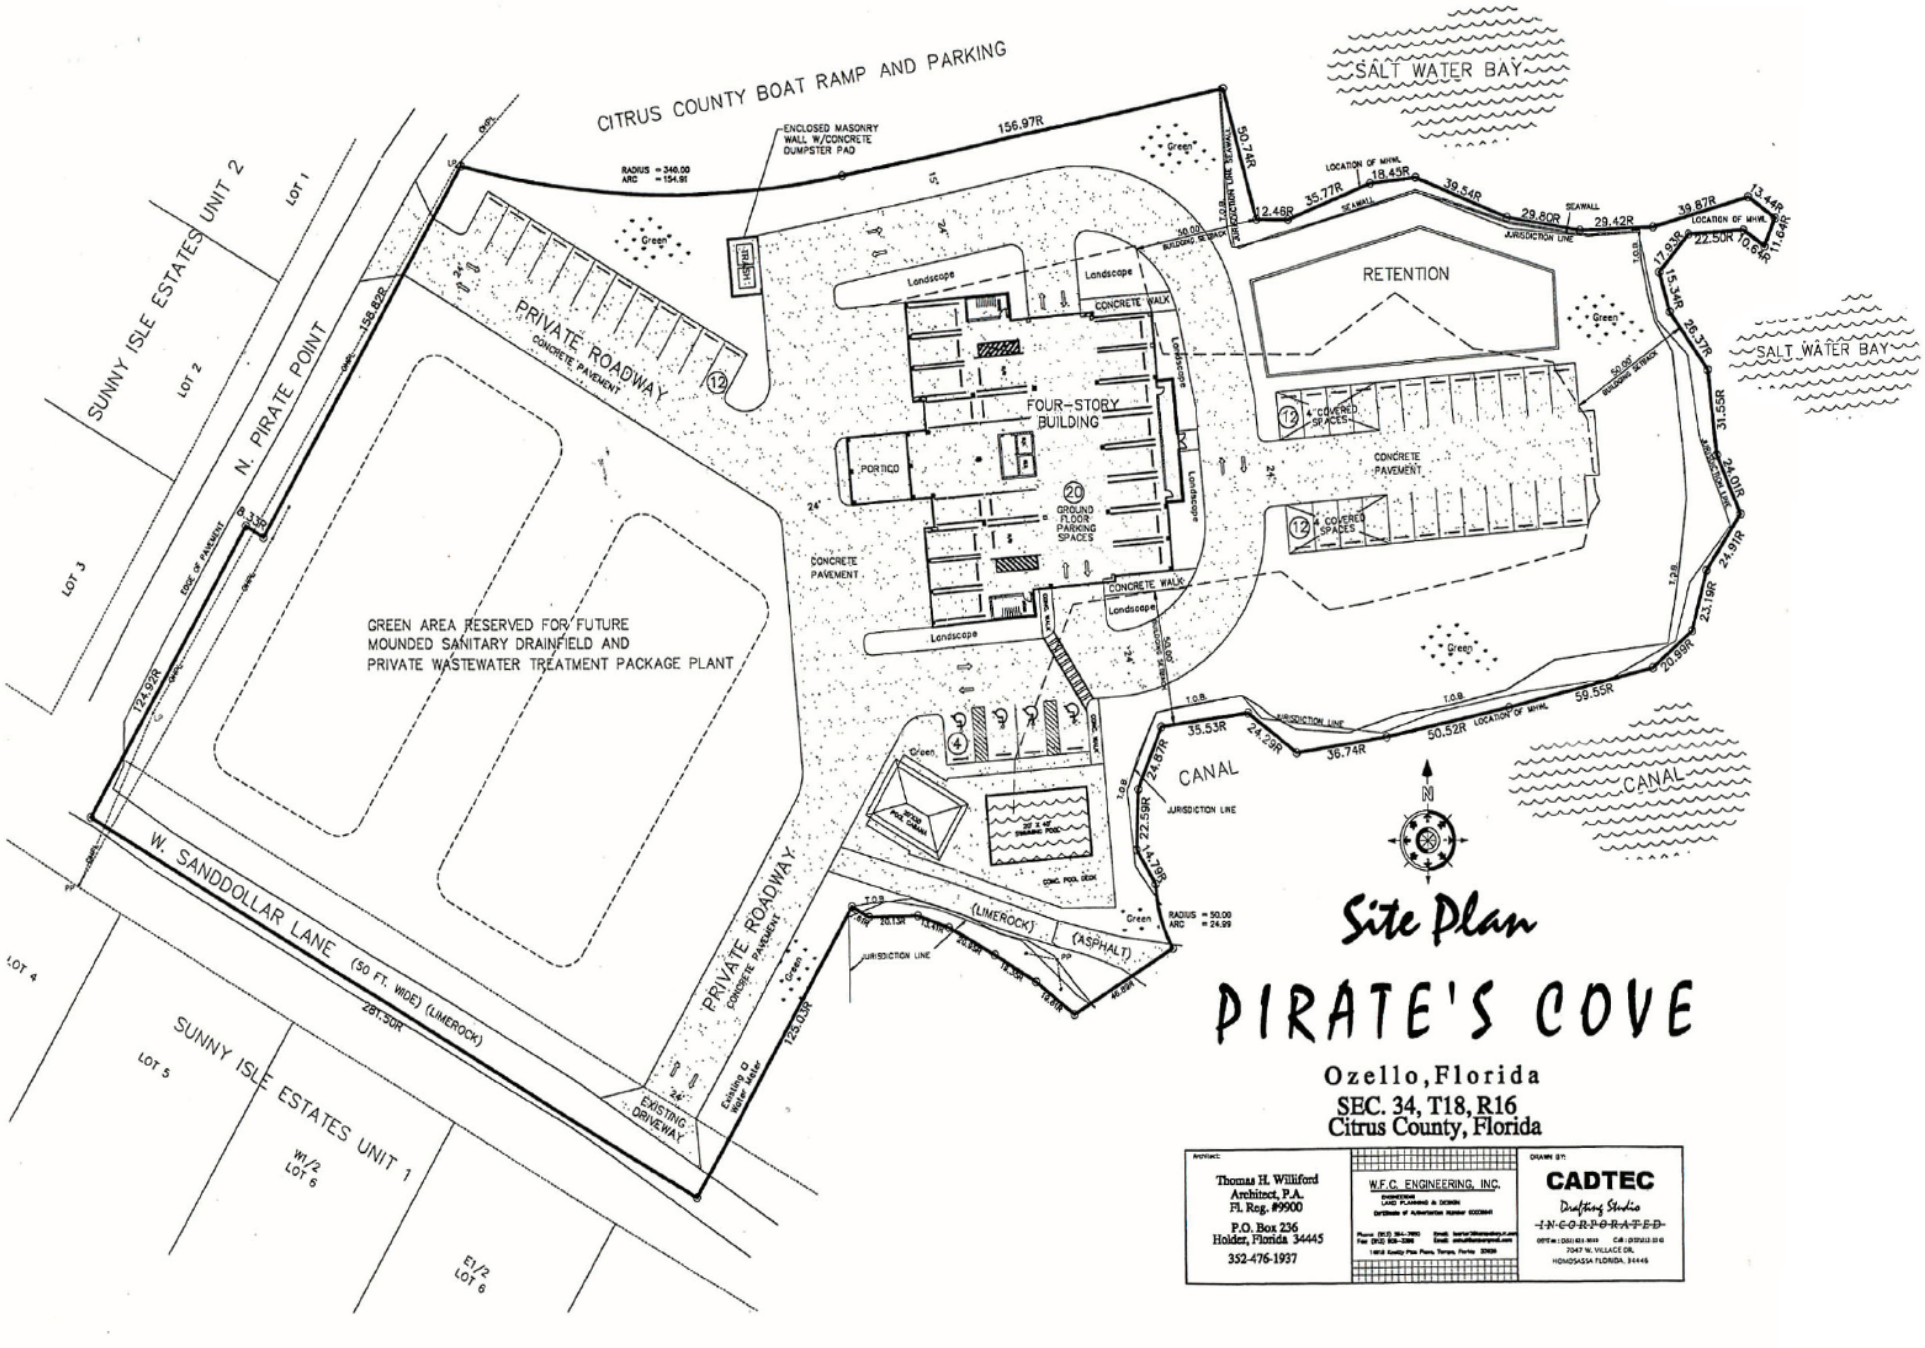

Site Plan

PIRATE'S COVE

Ozello, Florida
SEC. 34, T18, R16
Citrus County, Florida

Thomas H. Williford
Architect, P.A.
Fl. Reg. #9900
P.O. Box 236
Holder, Florida 34445
352-476-1937

W.F.C. ENGINEERING, INC.

CADTEC
Drafting Studio
~~INCORPORATED~~
7047 W. VILLAGE DR.
HOMOSASSA FLORIDA, 34446